GENERAL NOTES

1. METAL STUDS SHALL BE OF SUFFICIENT GAUGE AND SPACING TO LIMIT PARTITION DEFLECTION TO L/360 AT 7.5 PSF PRESSURE BASED ON MANUFACTURER'S PUBLISHED HEIGHT LIMITATIONS. ABSENT MANUFACTURER'S PUBLISHED DATA TO THE CONTRARY, 2½" METAL STUDS AT 14'-8" VERTICAL SPAN SHALL BE 12GA @ 12" O.C. OR 12GA AT 12" O.C.
2. ANCHORAGE OF STUD TO TRACK SHALL ACCOMMODATE DIFFERENTIAL MOVEMENT. COMPONENTS TO BE ISOLATED SO THAT ANTICIPATED MOVEMENT MAY OCCUR SMOOTHLY AND WITHOUT PERCEPTIBLE SOUND. COORDINATE WITH BASE BUILDING APPROVED DETAIL.
3. PARTITION * @ FAMILY ROOM SHOULD MATCH EXIST. BUILDING STANDARD PARTITION TYPE @ EAST HALL.

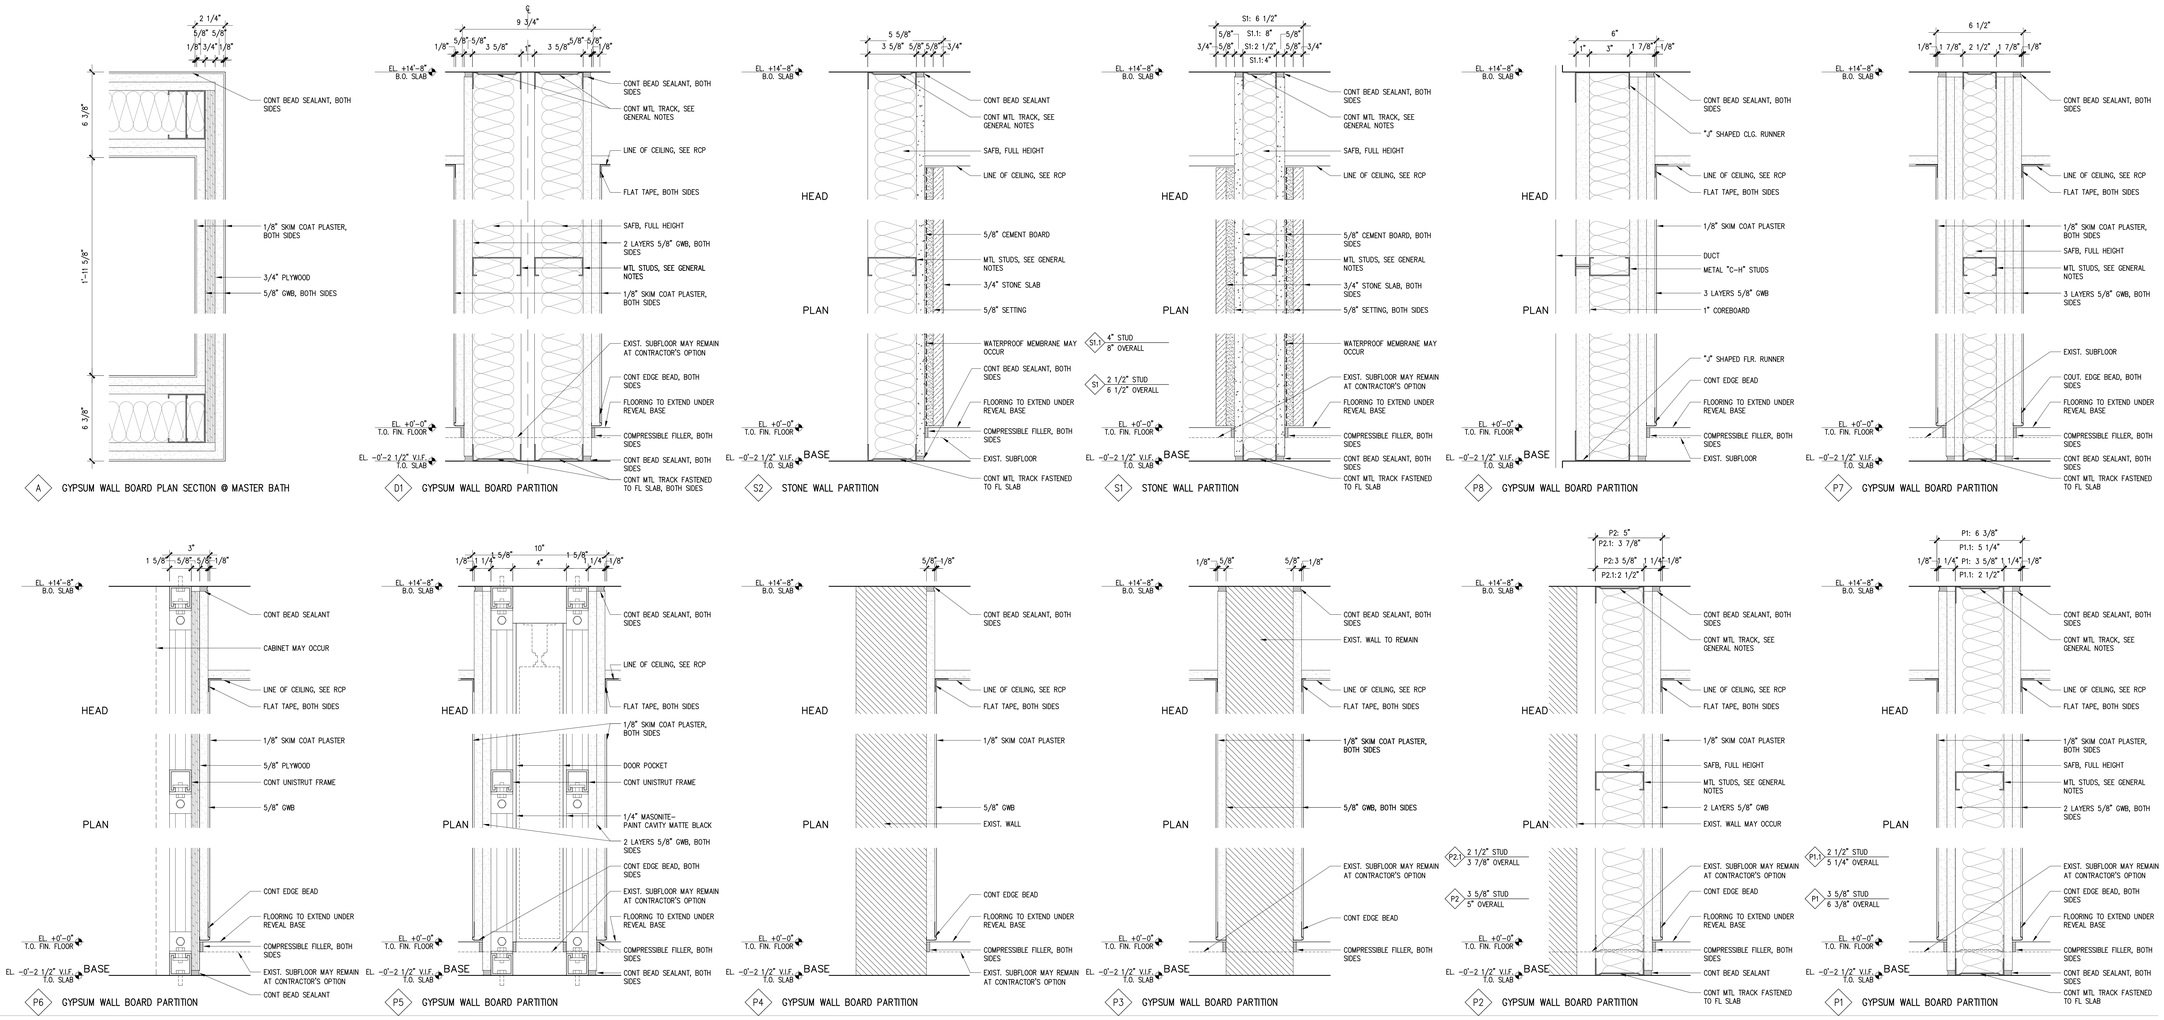

NOTE: 24x36 SHEETS : SCALE IS FULL NOTED SCALE
18X24 SHEETS : SCALE IS 1/2 NOTED SCALE
11X17 SHEETS : N.T.S

11 SEP 2017 PROGRESS

No.	Date	Issues/Revisions

432 PARK, APT. 78B

432 PARK AVENUE, 61ST FLOOR NEW YORK, NY 10022

KEY PLAN:

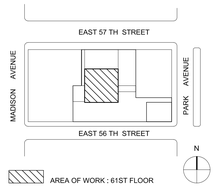

KANG MODERN
architecture + design NYCxact pllc

NEW YORK office
304 Hudson Street, Suite 500
New York, NY 10013

T 212.462.2028
F 212.462.4788

WSP Flack & Kurtz
512 Seventh Avenue
New York, NY 10018
M/E/P Engineers
Tel: (212) 532-9600

HDLC Architectural Lighting design
10 East 38th Street, 5th Floor
New York, NY 10016
Lighting Designers
Tel: (212) 529-7800

PARTITION TYPES

Scale: AS NOTED

Date: 25 JAN 2017

A-601