PLUMBING FIXTURE COUNT	
	REMOVE
LAVATORY	5
WATER CLOSET	4
SHOWER	3
BATHTUB	2

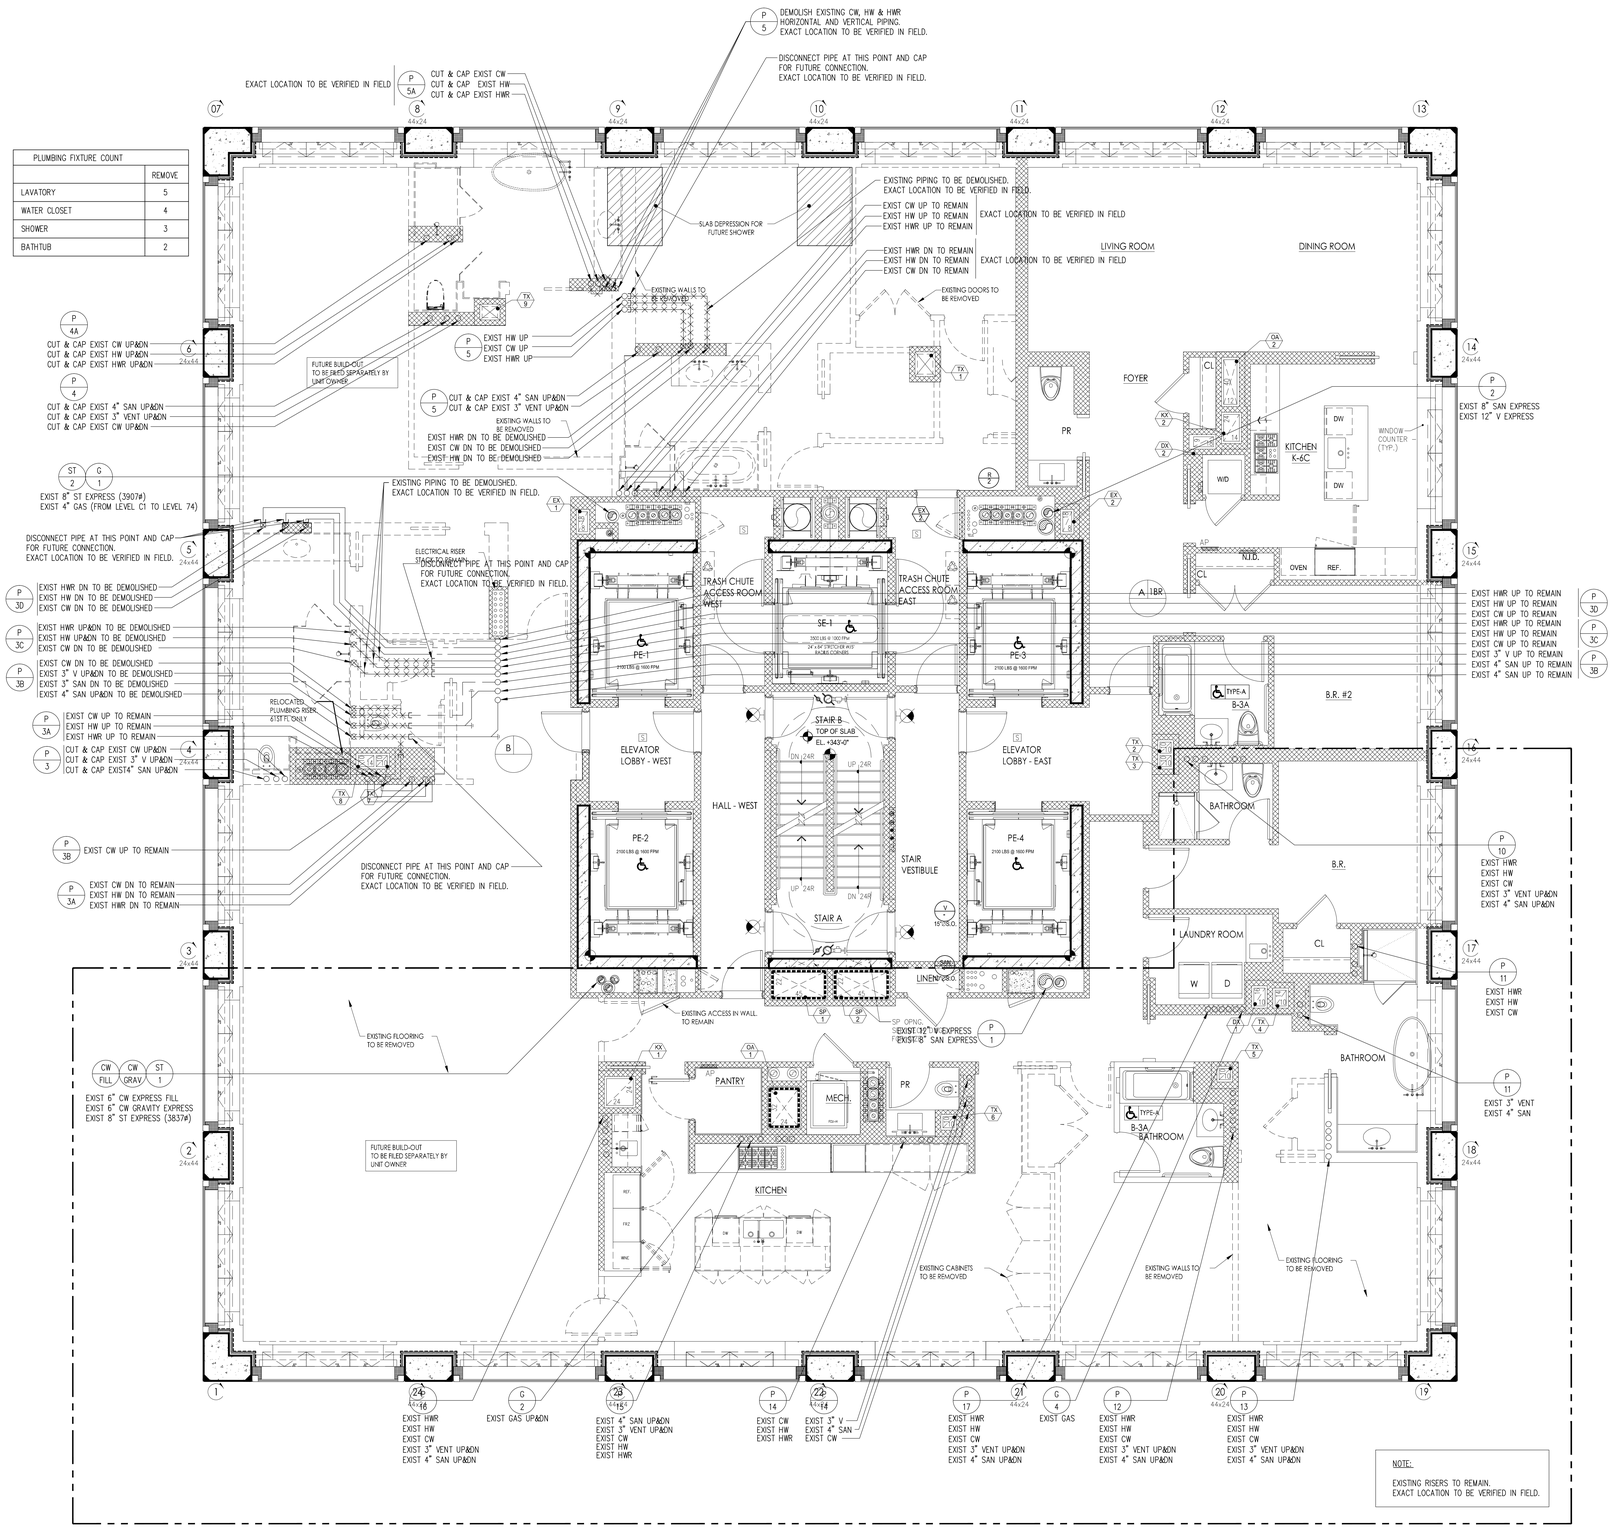

PROJECT:

HM 78 A-B

ARCHITECT OF RECORD:

S.M. BERGER ARCHITECTURE, P.C.

P.O. BOX 223113
GREAT NECK, NEW YORK 11022 TEL.: 516 . 773 . 7365

EXECUTIVE ARCHITECT:

SLCE *ARCHITECTS, LLP*

1359 BROADWAY
NEW YORK, NY 10018 TEL.: 212 . 979 . 8400

STRUCTURAL ENGINEER:

WSP CANTOR SEINUK

228 EAST 45TH STREET
NEW YORK, NY 10017 TEL.: 212 . 687 . 9888

M E P ENGINEER:

WSP FLACK + KURTZ

512 SEVENTH AVENUE
NEW YORK, NY 10018 TEL.: 212 . 532 . 9600

CODE CONSULTANT / EXPEDITING:

JEROME S. GILLMAN CONSULTING ARCHITECTS, P.C.

40 WORTH STREET
NEW YORK, NY 10013 TEL.: 212 . 349 . 9304
ZONING CONSULTANT:

No:	Date:	Revision:
	06/09/2017	ISSUED FOR DOB

SCALE:

KEY PLAN:

DRAWING TITLE:

PLUMBING
DEMOLITION 61ST FLOOR PLAN
(APT. 78 A&B)

SEAL & SIGNATURE:

DATE:
PROJECT No:
DRAWN BY: R.P.
CHECKED BY: L.B.
DRAWING No:

P-200.00

CADD FILE No:
P-200