| PLUMBING FIXTURE COUNT | |
|---|---|
| | NEW |
| LAVATORY | 2 |
| WATER CLOSET | 2 |
| SHOWER | 2 |
| BATHTUB | 1 |

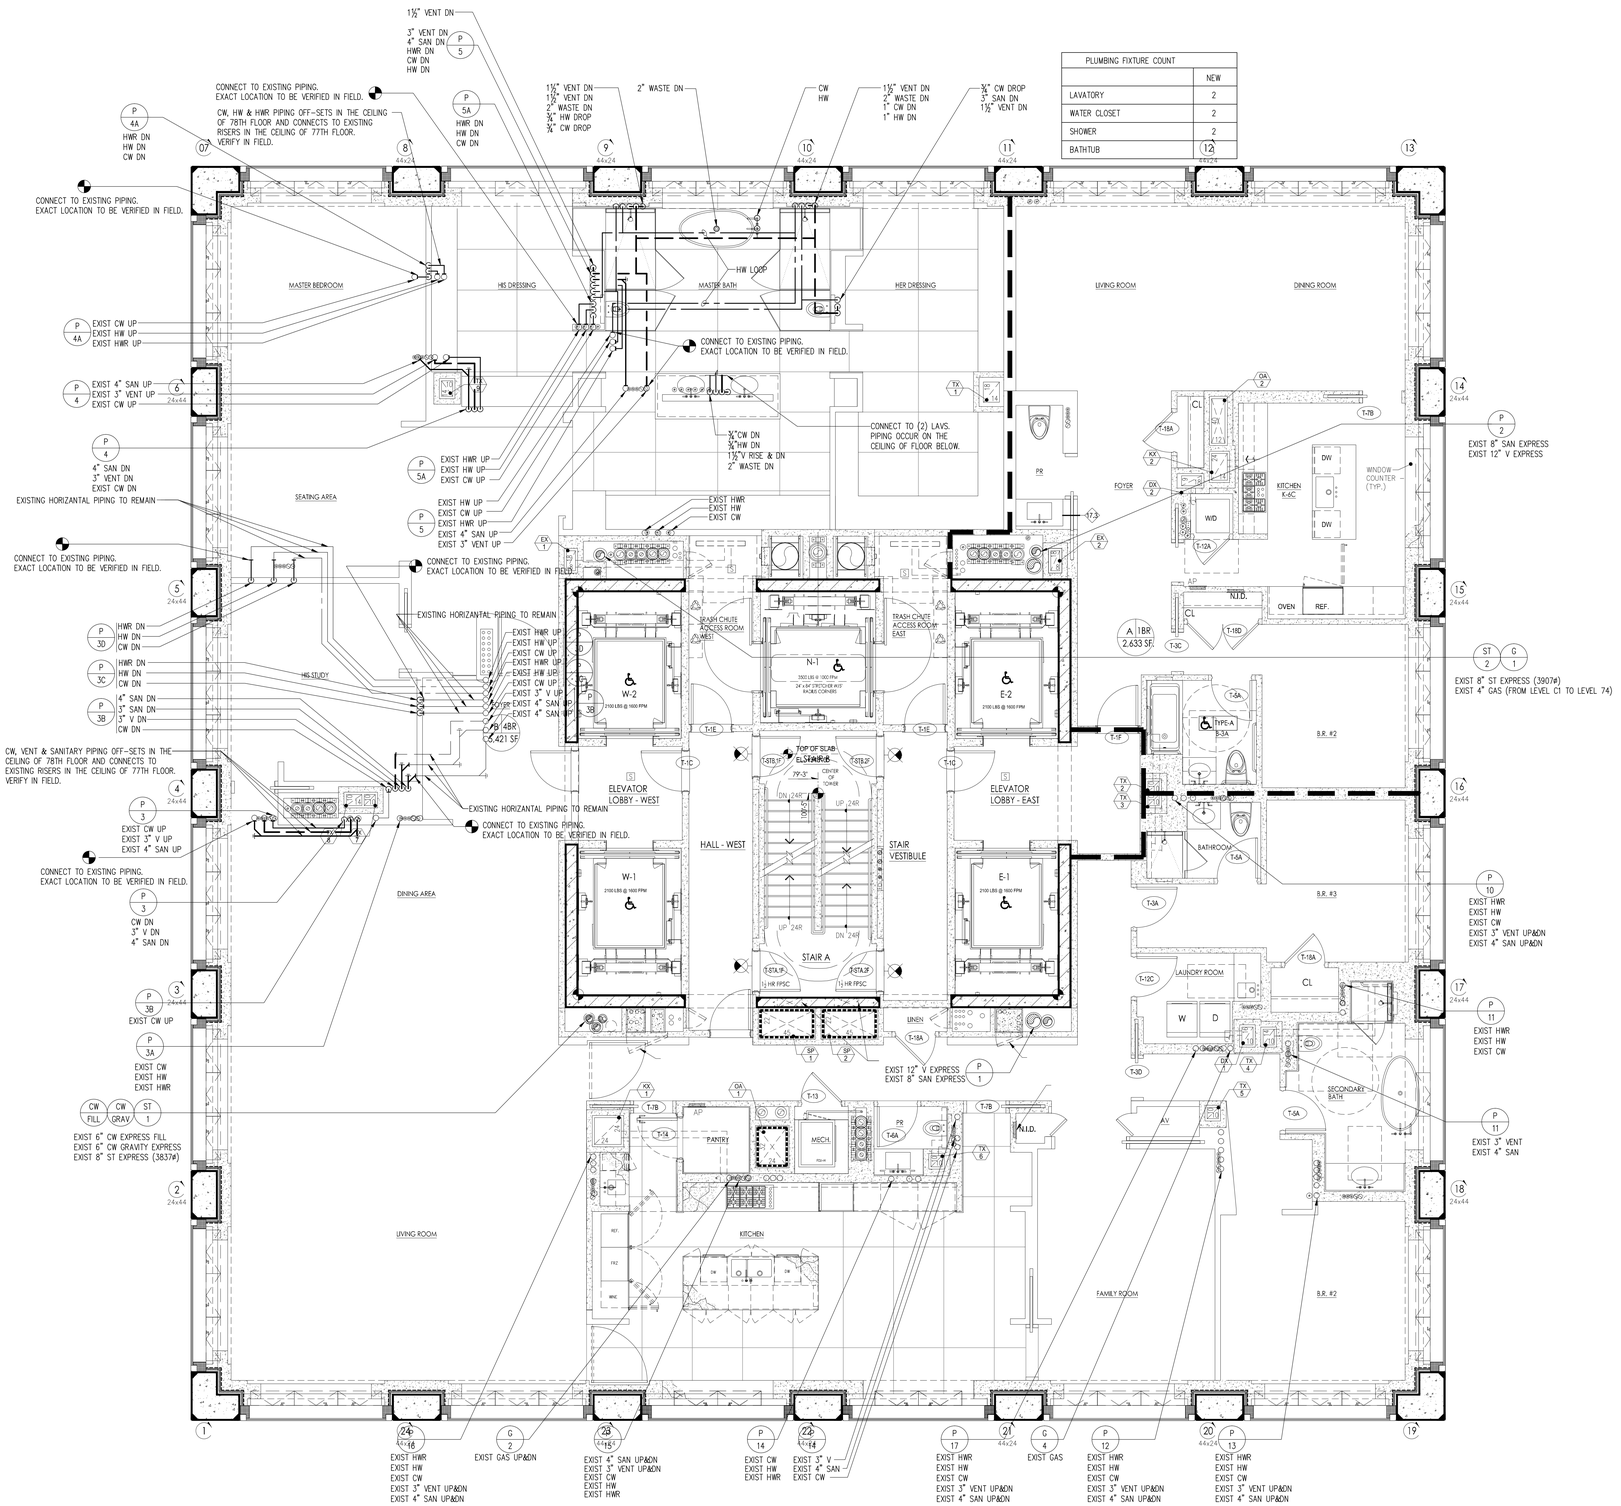



PROJECT:

HM 78 A-B

ARCHITECT OF RECORD :

S.M. BERGER ARCHITECTURE, P.C.

P.O. BOX 222113
GREAT NECK, NEW YORK 11022 TEL.: 516 . 773 . 7365

EXECUTIVE ARCHITECT :

SLCE *ARCHITECTS, LLP*

1359 BROADWAY
NEW YORK, NY 10018 TEL.: 212 . 979 . 8400

STRUCTURAL ENGINEER:

WSP CANTOR SEINUK

228 EAST 45TH STREET
NEW YORK, NY 10017 TEL.: 212 . 687 . 9888

M E P ENGINEER:

WSP FLACK + KURTZ

512 SEVENTH AVENUE
NEW YORK, NY 10018 TEL.: 212 . 532 . 9600

CODE CONSULTANT / EXPEDITING:

JEROME S. GILLMAN CONSULTING ARCHITECTS, P.C.

40 WORTH STREET
NEW YORK, NY 10013 TEL.: 212 . 349 . 9304
ZONING CONSULTANT:


| No: | Date: | Revision: |
|---|---|---|
| | 06/09/2017 | ISSUED FOR DOB |

SCALE:

KEY PLAN:

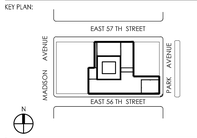


DRAWING TITLE:

PLUMBING
NEW WORK 61ST FLOOR PLAN
(APT. 78 A&B)

SEAL & SIGNATURE:

| | |
|---|---|
| DATE: | |
| PROJECT No: | |
| DRAWN BY: | R.P. |
| CHECKED BY: | L.B. |
| DRAWING No: | P-300.00 |
| CADD FILE No: | P-300 |